技术参数:
- 产品系列: M12 A-Code
- 插针数: 4、5、8
- 额定电流(40℃): 4A(4\5-pole)、2A(8-pole)
- 额定电压: 250V(4-pole)、125V(5-pole)、60V(8-pole)
- 额定脉冲电压: 2500V(4-pole)、1500V(5-pole)、800V(8-pole)
- 污染等级: 3
- 接触电阻: ⩽10mΩ
- 绝缘电阻: ⩾100MΩ
- 锁紧方式: 螺纹式M12*1
- 连接方式: 预接导线0.25mm² (AWG24)
- 防护等级: IP67
- 插拔次数: ⩾100
- 温度范围: -40℃ ... +85℃
- 外壳材料: 铸锌镀镍
- 插体材料: PA
- 插针材料: 铜合金
- 插针电镀材料: 金

Technical specification:
- Series: M12 A-Code
- Number of contacts: 4、5、8
- Rated current (40℃): 4A(4\5-pole)、2A(8-pole)
- Rated voltage: 250V(4-pole)、125V(5-pole)、60V(8-pole)
- Rated impulse voltage: 2500V(4-pole)、1500V(5-pole)、800V(8-pole)
- Pollution degree: 3
- Contact resistance: ⩽10mΩ
- Insulation resistance: ⩾100MΩ
- Connector locking system: screw M12*1
- Terminal: dip single-strand wires 0.25mm²(AWG24)
- Degree of protection: IP67
- Mating cycles: ⩾100
- Temperature range: -40℃ ... +85℃
- Material of housing: Zinc diecasting nickel plated
- Material of insert: PA
- Material of contact: copper alloy
- Contact plating: Au

面板安装尺寸
Panel Cut-out

通孔安装
With bore hole

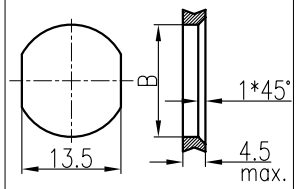

比例/scale 1:1

螺纹安装
With thread to screw in

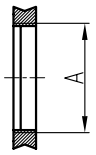

比例/scale 1:1

	A	B
PG9	PG9	⌀15.3
M16x1.5	M16x1.5	⌀16.1

针位图 Contact arrangements

4-Pole

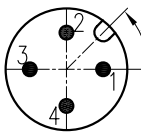

	X	Y
1	2.50	0.00
2	0.00	2.50
3	-2.50	0.00
4	0.00	-2.50

5-Pole

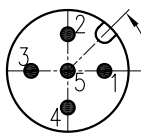

	X	Y
1	2.50	0.00
2	0.00	2.50
3	-2.50	0.00
4	0.00	-2.50
5	0.00	0.00

8-Pole

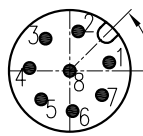

	X	Y
1	2.69	0.57
2	0.57	2.69
3	-1.66	2.20
4	-2.75	0.19
5	-1.94	-1.94
6	0.19	-2.74
7	2.20	-1.65
8	0.00	0.00

接线图 Circuit diagram

4-Pole

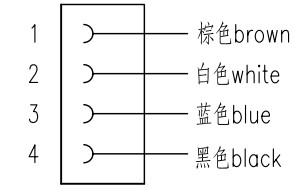

5-Pole

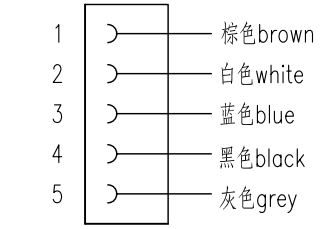

8-Pole

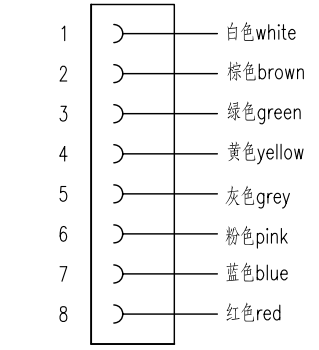

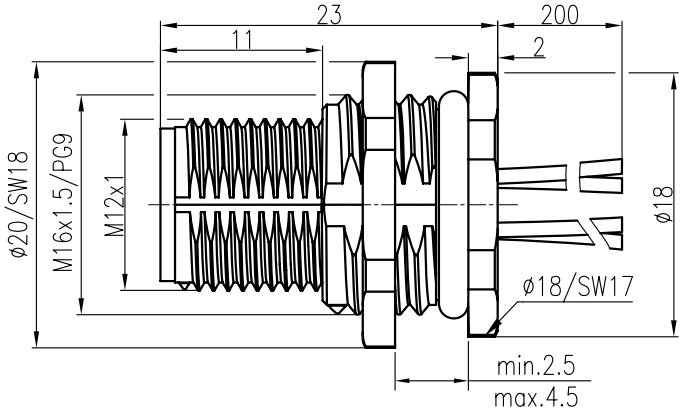

带线长度L=0.2m，如需其它长度在型号后+ "-1.0"、"-2.0"
Cable length L=0.2m, For other lengths please add "-1.0"、"-2.0"after the type

插针数 Contacts	产品料号 Cable outlet	型号 Part Code	重量 Weight
4	1630043014011	M12-M04A-BKR-PG9-W0.25	15.6 g
	1630043014031	M12-M04A-BKR-M16-W0.25	15.6 g
5	1630053014011	M12-M05A-BKR-PG9-W0.25	16.6 g
	1630053014031	M12-M05A-BKR-M16-W0.25	16.6 g
8	1630083014011	M12-M08A-BKR-PG9-W0.25	19.2 g
	1630083014031	M12-M08A-BKR-M16-W0.25	19.2 g

标记 Mark	处数 Number	变更描述/Description	签名 Signature	日期 Date

	姓名/Name	日期/Date		姓名/Name	日期/Date
绘图 Drawn	HQ ZHANG	21.04.2014	标准化 Stand.	-	-
审核 Checked	ZM LIN	21.04.2014			
工艺 Process	-	-	批准 Approved	YY LUO	21.04.2014

表面处理 Finish	-			图号 Drawing No.	-
材料 Material	-			产品代号 Part Code	M12-MXX-BKR-XX-W0.25
				产品料号 Part No.	-
比例 Scale	版本 REV.	重量 Weight	数量 Qty.	产品名称 Part Name	-
2:1	V1.0	-	-		

All Dimensions in mm
Original Size DIN A 4

厦门唯恩电气有限公司
XIAMEN WAIN ELECTRICAL CO.LTD